LEGEND:

COMPONENT	DESCRIPTION
Q	CIRCUIT BREAKER
	SIGNAL LAMP
F	FUSE
RCB	RESIDUAL CURRENT DEVICE
S	SWITCH DISCONNECTOR
	CONTACT NO
TVSS	SURGE PROTECTIVE DEVICE

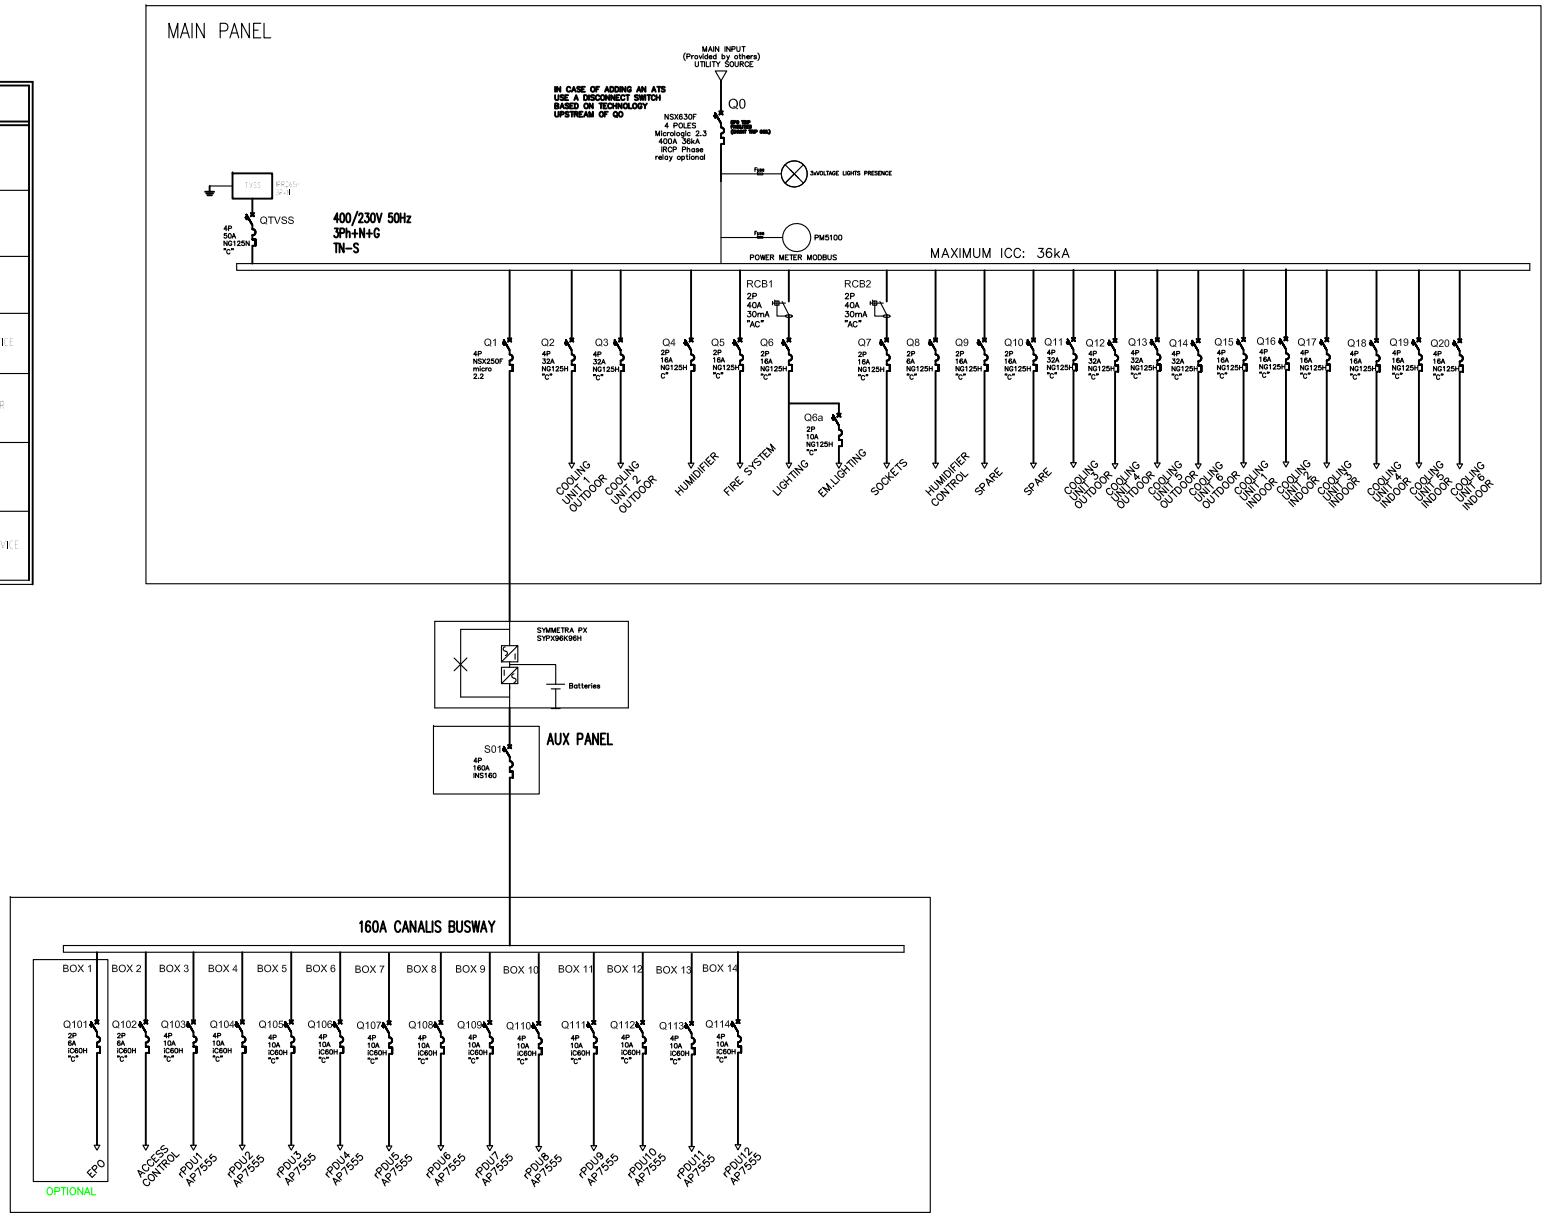

THIS DRAWING AND SPECIFICATIONS HEREIN ARE THE PROPERTY OF SCHNEIDER ELECTRIC AND SHALL NOT BE COPIED, REPRODUCED OR USED IN WHOLE OR IN PART, AS THE BASIS FOR THE MANUFACTURE OR SALE OF ITEMS WITHOUT WRITTEN PERMISSION FROM SCHNEIDER ELECTRIC. THIS DRAWING IS BASED UPON LATEST AVAILABLE INFORMATION AND IS SUBJECT TO CHANGE WITHOUT NOTICE.

Schneider Electric

TITLE: MODULAR DATACENTER INFRASTRUCTURE 96kW ISO EMEA SCHNEIDER ELECTRIC IT MODULE SYSTEM ONE LINE DIAGRAM

PROJECT: 96kW ISO | SHEET 1 OF 1

DWG NO:	PFMICJ096F1R12B		REV. 2
DRAWN:	D. SANCHEZ	19 JUN 15	ANGLE PROJECTION
ENGINEER:	D. SANCHEZ	19 JUN 15	
APPROVED:	M. UHRHAN	23 JUN 15	N.A